Jun 04, 2006 ** 19:13:32 ** SD0607C020.dwg

C:\ACTIVE PROJECTS\0607 PARKER COUNTY SENIOR CENTER\1. Schematic Design phase\SD0607C01b.dwg, 7/6/2006 6:53:02 PM

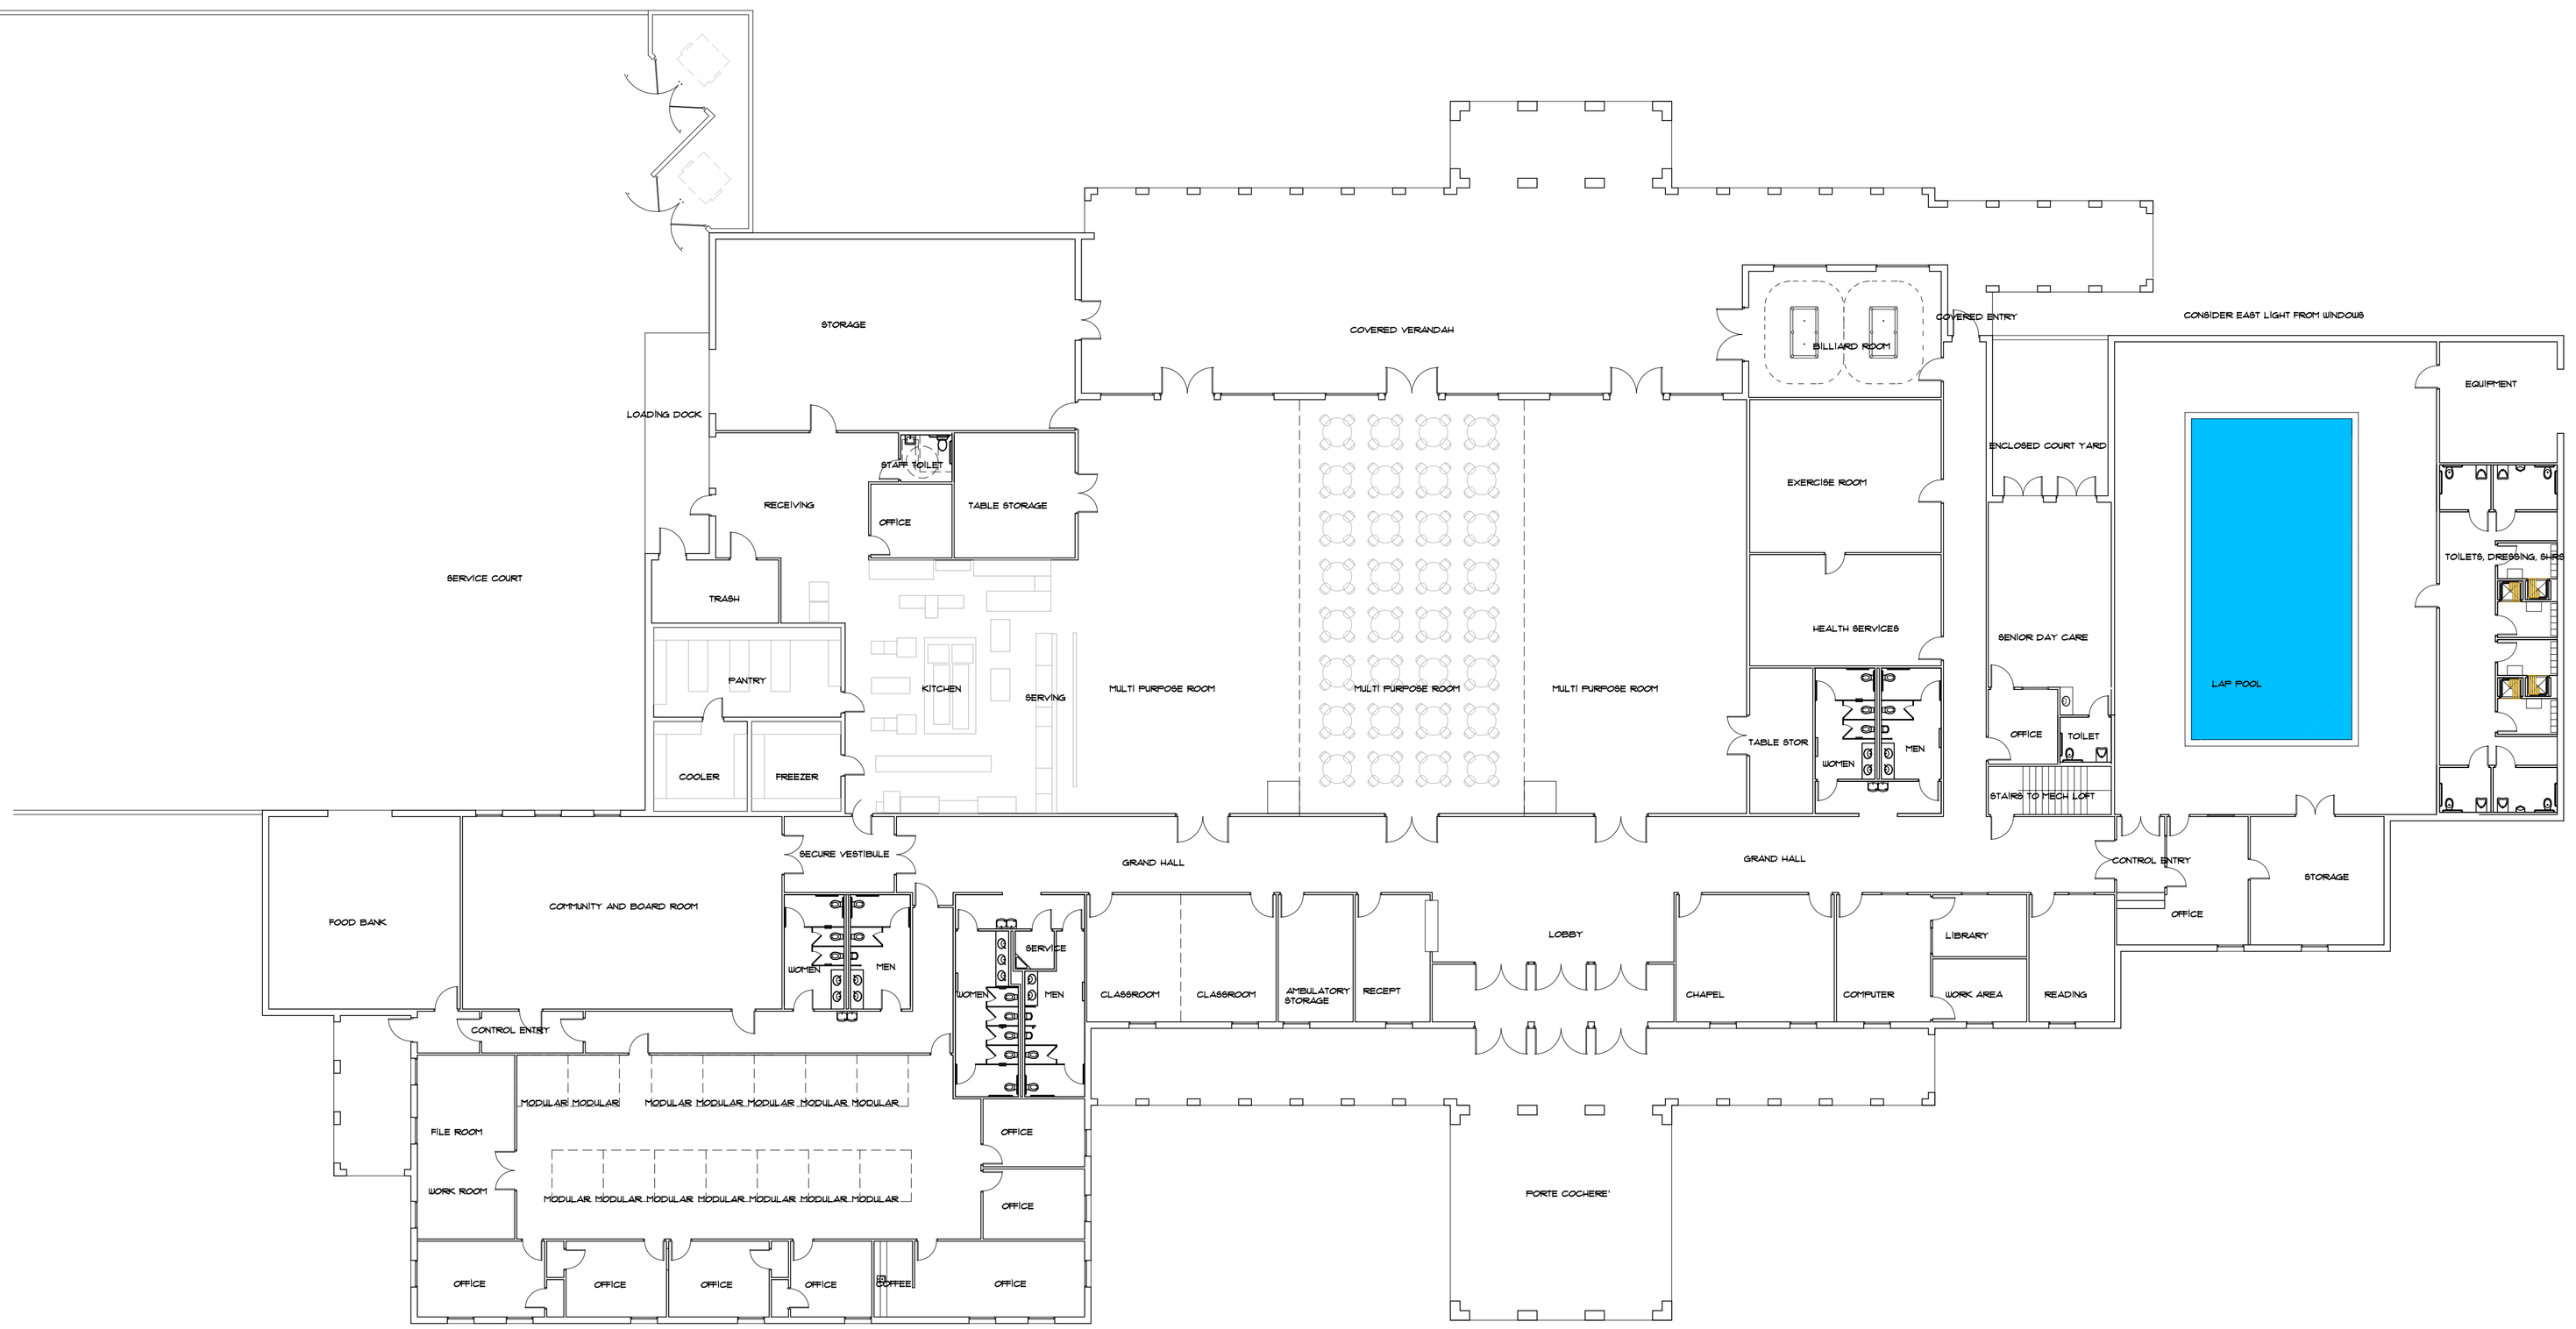

1 / C-1 SCHEMATIC DESIGN FLOOR PLAN

SCALE 1/16" = 1'-0"

AREA 37,344 SQ FT

SUGGESTED ORIENTATION

schematic design phase drawing
release date 6 JULY 2006
discard earlier dated issues.

PROJECT PHASE

SD

ud 12/7/05

1964 - 2006
42nd Anniversary
Dorland Carol Shelton AIA CCS Architect

Dorland Carol Shelton AIA CCS
Architect
432 Meadow Hill Road
Fort Worth, TX 76108
817-737-5774

Licensed Architect in states of
Alabama
California
Colorado
Kansas
Kentucky
Louisiana
Mississippi
Montana
New Mexico
North Dakota
Oklahoma
Texas
Utah
Washington
Wyoming

PROPOSED SENIOR COMMUNITY CENTER
FOR
PARKER COUNTY COMMITTEE ON AGING
ADDRESS
WEATHERFORD, TEXAS

© COPYRIGHT © (Some) on this unpublished material by DORLAND CAROL SHELTON. No publication or further distribution is allowed without written permission of DORLAND CAROL SHELTON.
ARCHITECTURAL WORKS COPYRIGHT PROTECTION ACT , DEC 1, 1990

© AUTOCAD 2006
© 2006 ALL RIGHTS RESERVED
DORLAND CAROL SHELTON

- [x] PRELIMINARY, SCHEMATIC DESIGN. Released for Reviews. May not be used for regulatory approval, permitting or construction.
- [ ] PRELIMINARY, DESIGN DEVELOPMENT, Released for Reviews. May not be used for regulatory approval, permitting or construction.
- [ ] CONSTRUCTION DOCUMENTS, INCOMPLETE, Released for coordination or review. May not be used for regulatory approval, permitting, or construction.
- [ ] CONSTRUCTION DOCUMENTS, INCOMPLETE, Released for Fast Track Contract. Subject to subsequent modifications and further detailing.
- [ ] CONSTRUCTION DOCUMENTS, Released for Regulatory Approvals, Bidding, Permitting and Construction purposes.

REVISIONS

Number	Date	Description

PROJECT NO.	PC-0607
DWG NO.	SD0606C010
DATE	4 JULY 2006
DRAWN BY	DCS
SCALE	1/16" = 1'-0" UNO D

SHEET NO.

C-1.0

OF -